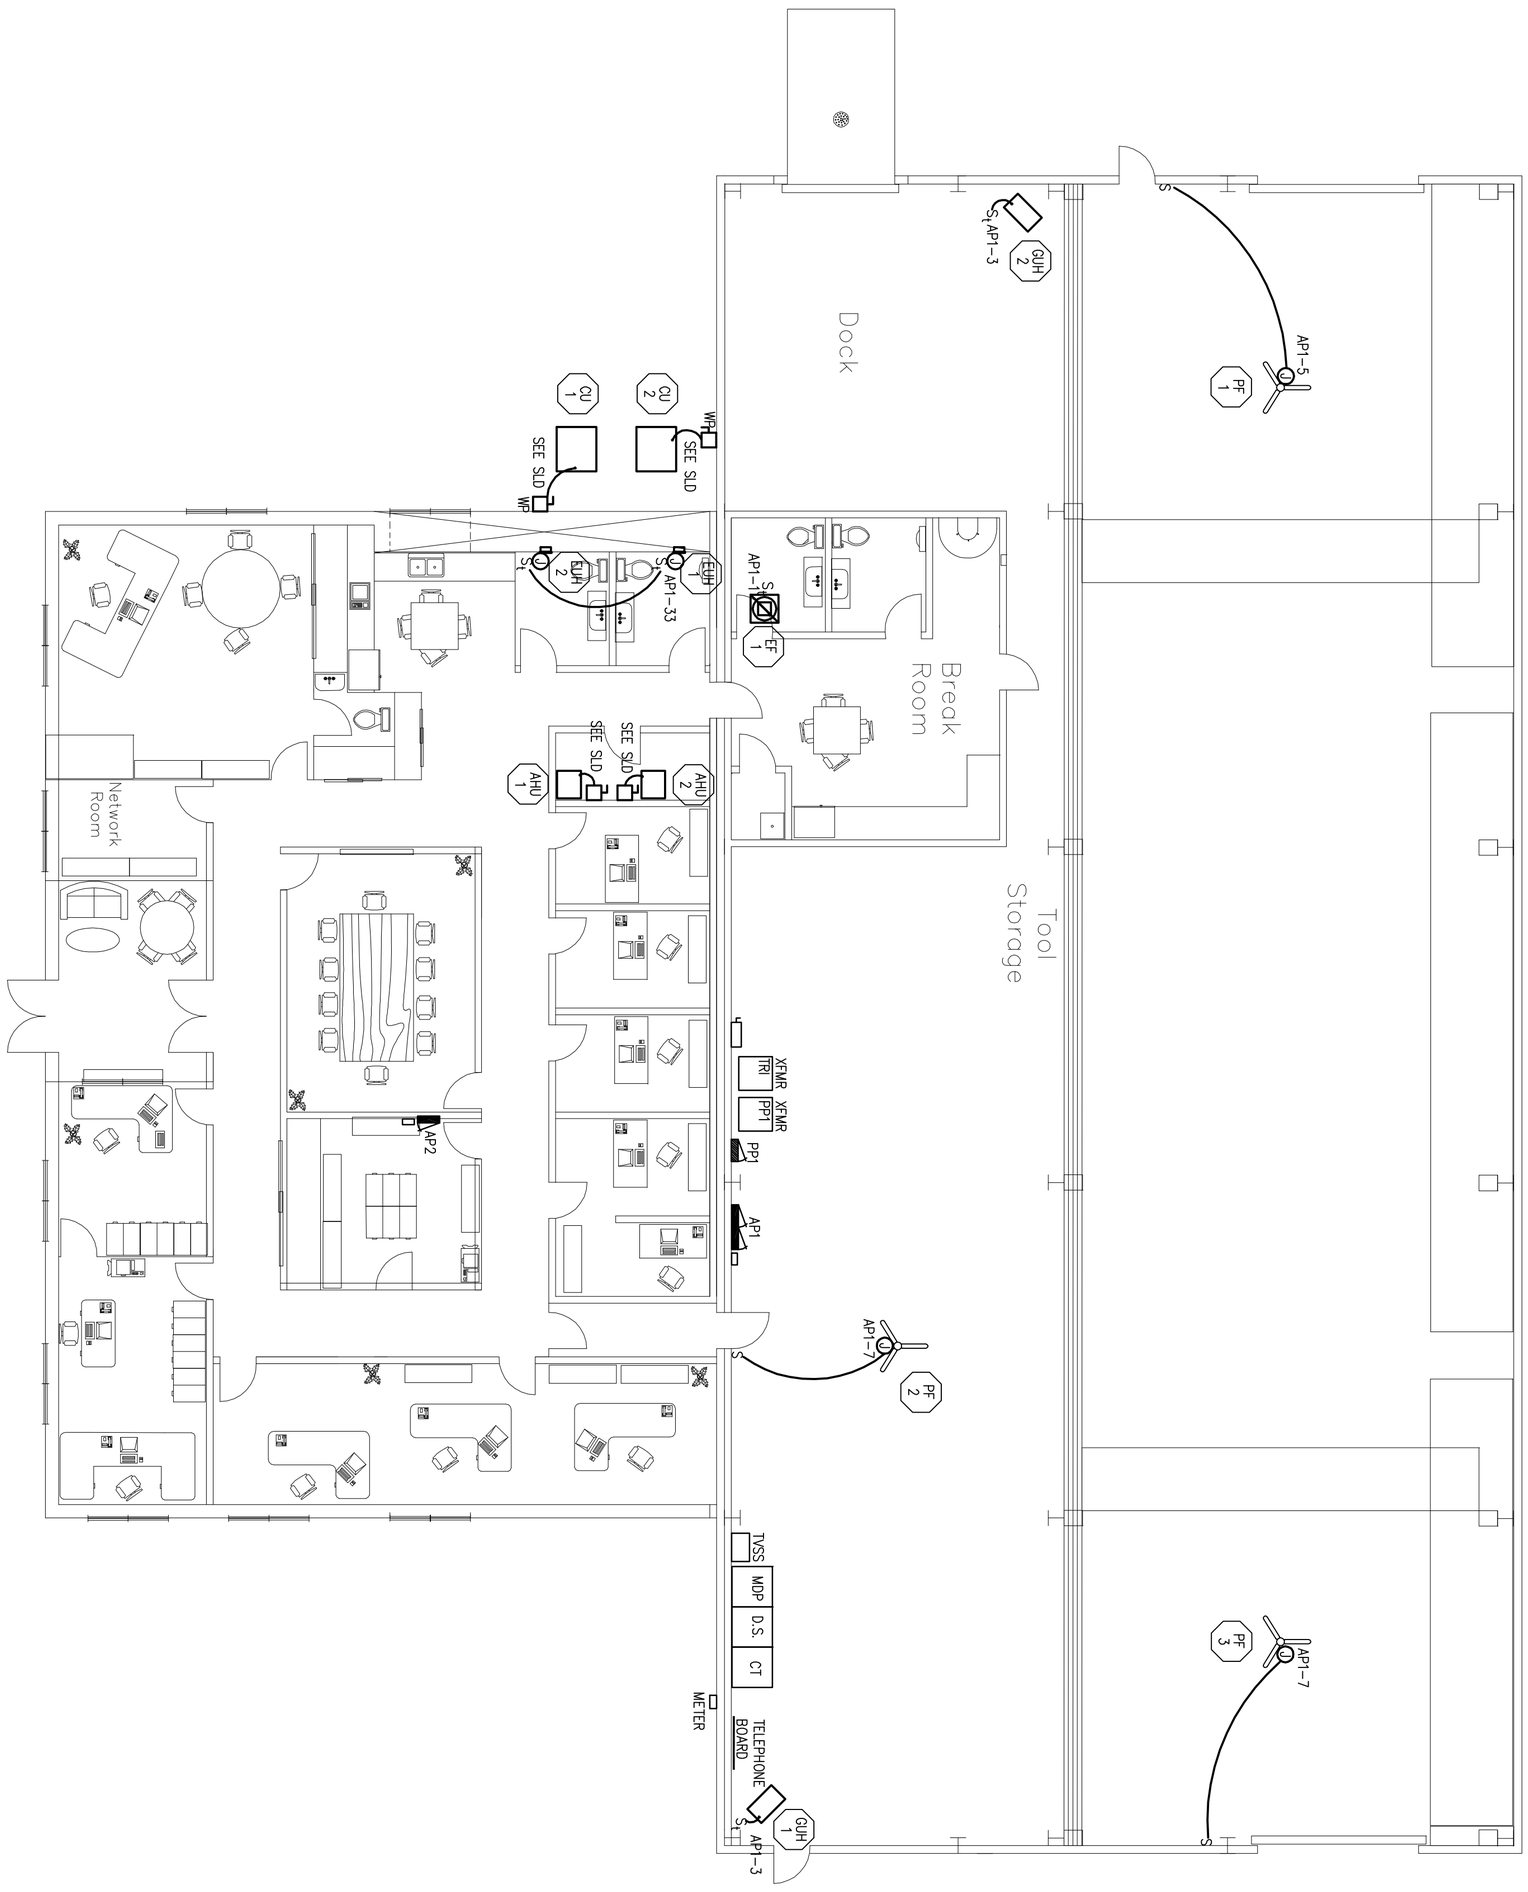

New Shop & Office Building for Shupper-Brickle Equipment Co.
11 Burnt Tavern Road
Millstone Township, NJ 08535
Block: 57
Lot: 14.01

revisions		
no.	by	description	date
–	–	Issued For Permit & Construction	6/03/09
–	–	Issued For Client Review	3/24/09

BRIAN D. TANNENHAUS

NJ PROFESSIONAL ENGINEER
NO. GE 45801
DATE: June 3, 2009

BD engineering
NJ CERTIFICATE OF AUTHORIZATION – 24GA28116100
BD Engineering, LLC
1825 Swarthmore Ave. Lakewood, NJ 08701
732-886-5432
Project No. 080056

DRAWN BY: LEF | CHECKED BY: BT | SCALE: 1/8"=1'0"

DRAWING TITLE
HVAC POWER PLAN

DRAWING NO.
E3.2