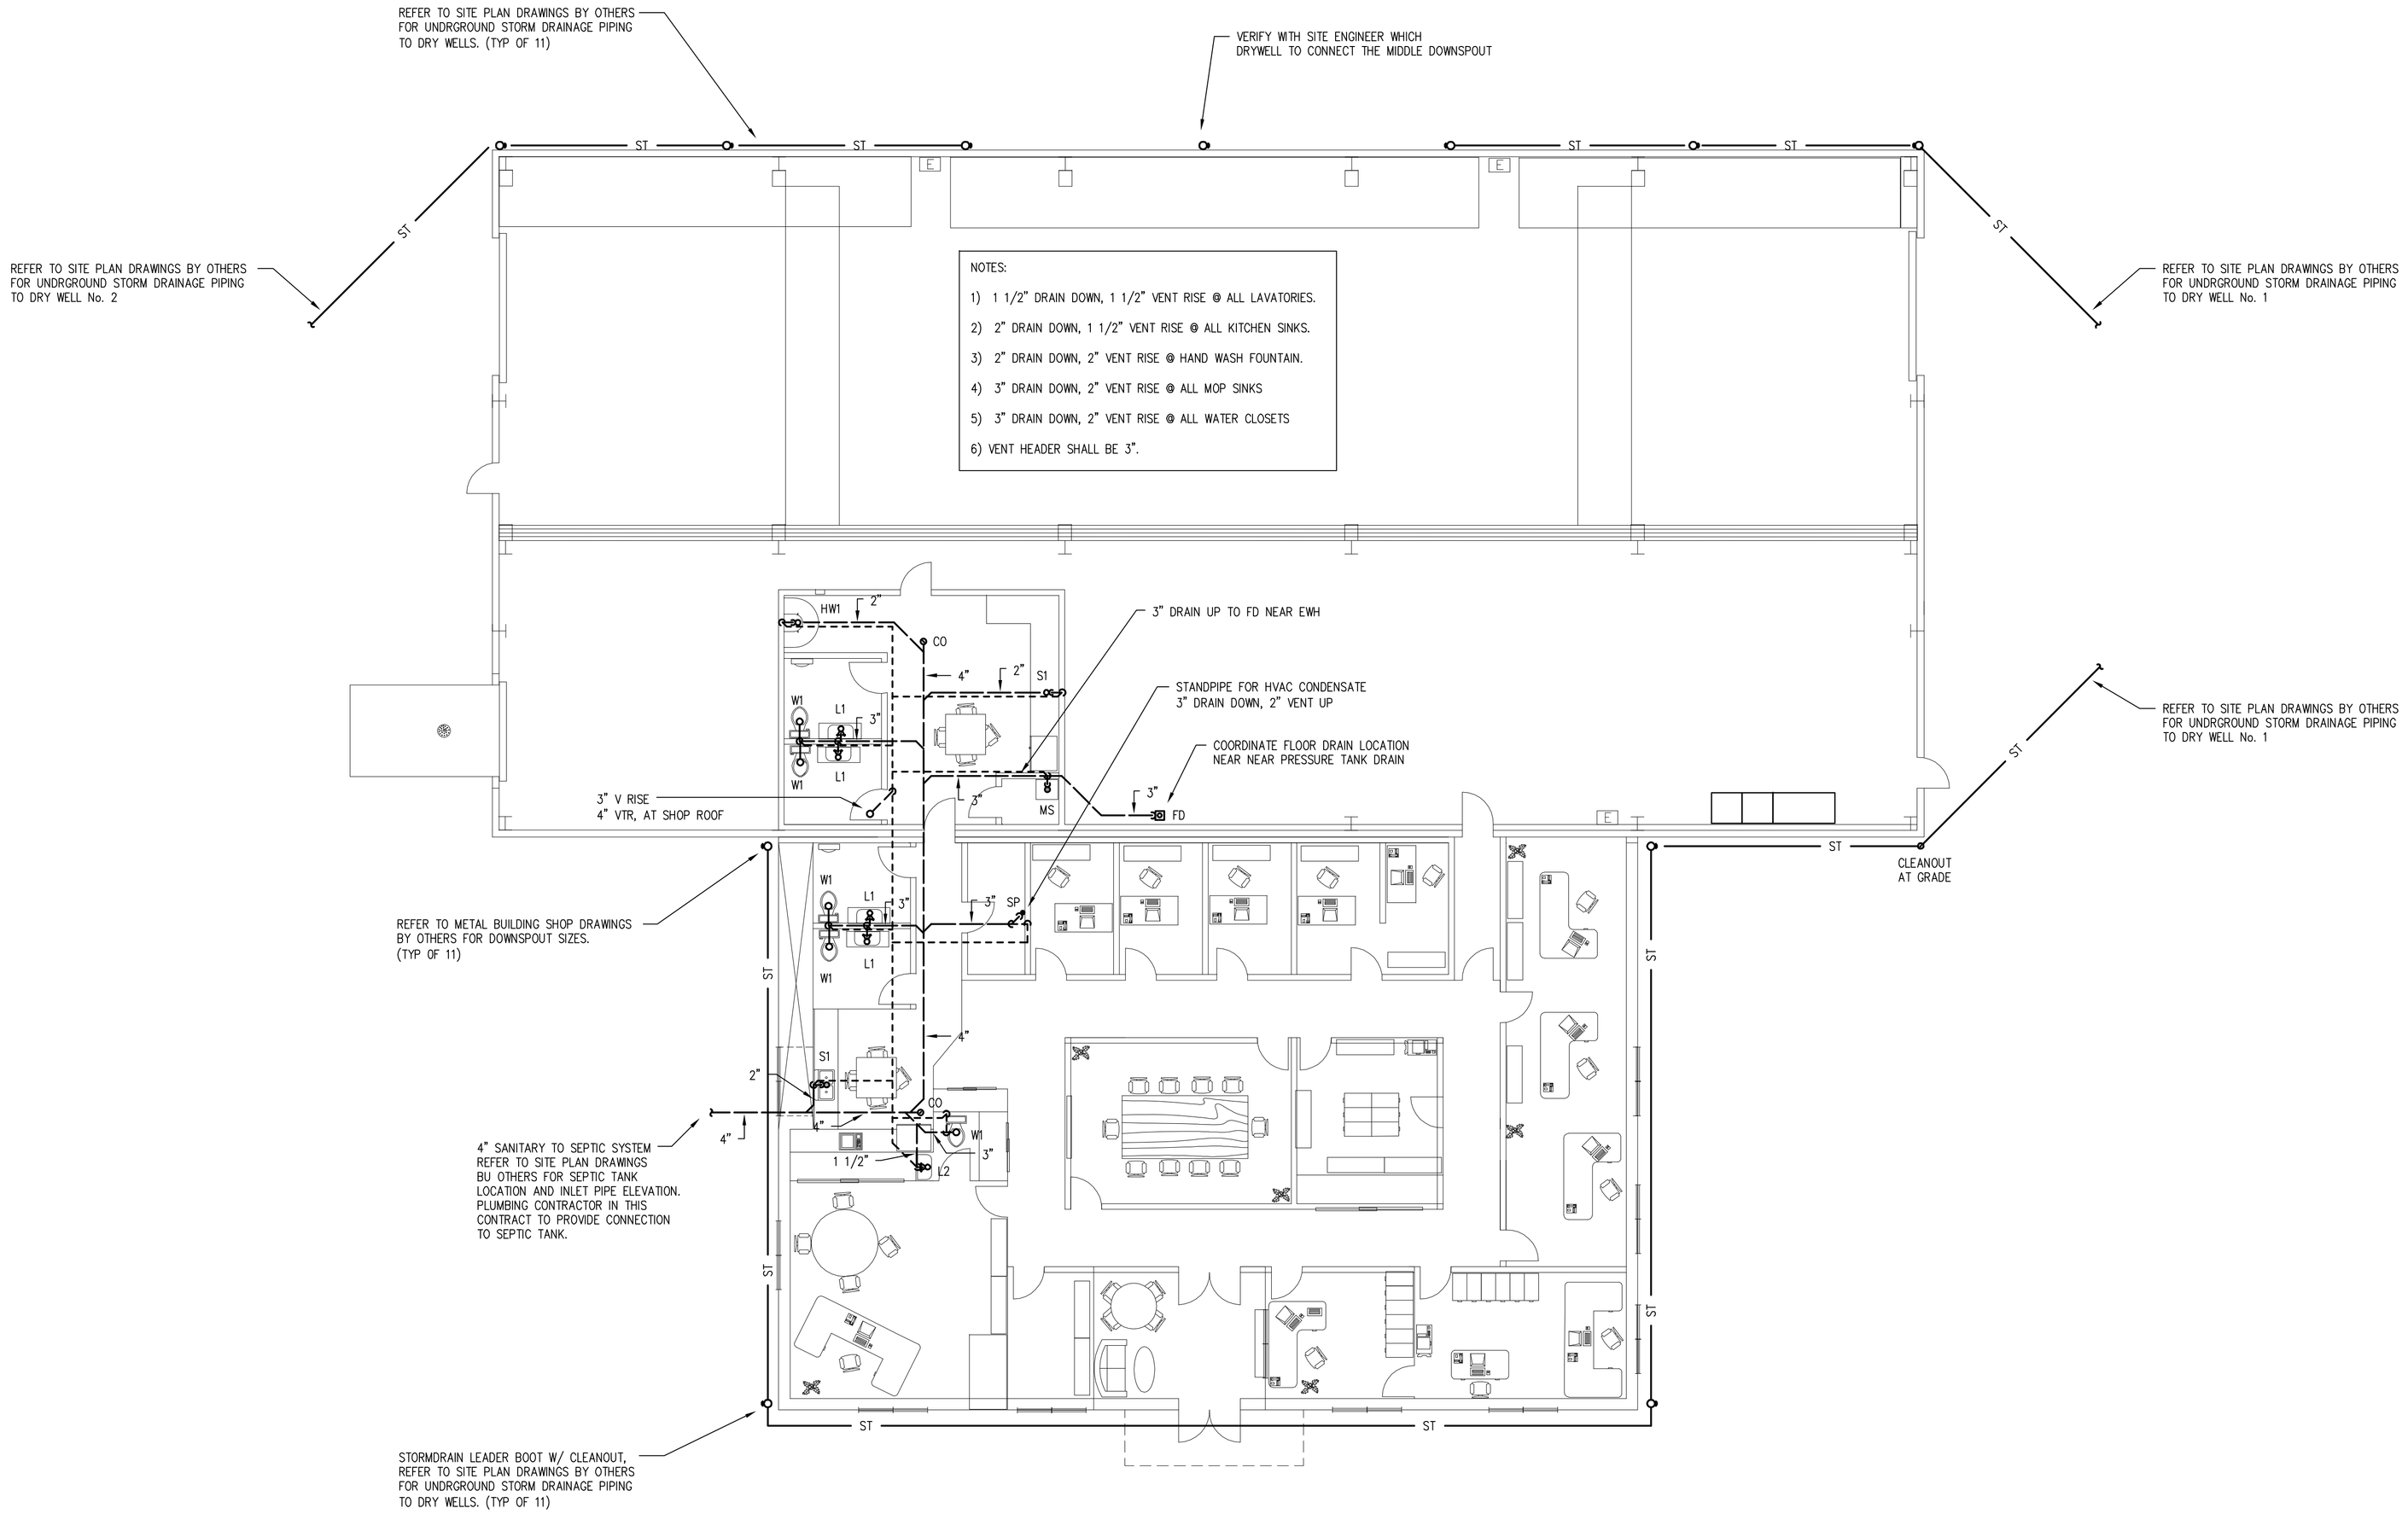

FOR ROUGHING IN DRAINAGE PIPING STUBS THROUGH SLAB, REFER TO ARCHITECTURAL PLANS FOR ROOM DIMENSIONS AND FIXTURE LOCATIONS. PLUMBING CONTRACTOR TO PROVIDE ALL REQUIRED TRENCHING AND BACKFILLING FOR UNDERGROUND PLUMBING WORK.

no.	by	description	date
–	–	Issued For Permit & Construction	6/03/09
–	–	Issued For Client Review	3/24/09

revisions

New Shop & Office Building for Shupper-Brickle Equipment Co.

11 Burnt Tavern Road
Millstone Township, NJ 08535
Block: 57
Lot: 14.01

BRIAN D. TANNENHAUS

NJ PROFESSIONAL ENGINEER
NO. GE 45801

DATE: June 3, 2009

BD engineering

NJ CERTIFICATE OF AUTHORIZATION – 24GA28116100
BD Engineering, LLC 732-886-5432
1825 Swarthmore Ave. Lakewood, NJ 08701

Project No. 080056

DRAWN BY:	CHECKED BY:	SCALE:
RS	BT	1/8"=1'0"

DRAWING TITLE

PLUMBING DRAINAGE AND STORM DRAINAGE PLAN

DRAWING NO.

P2.1